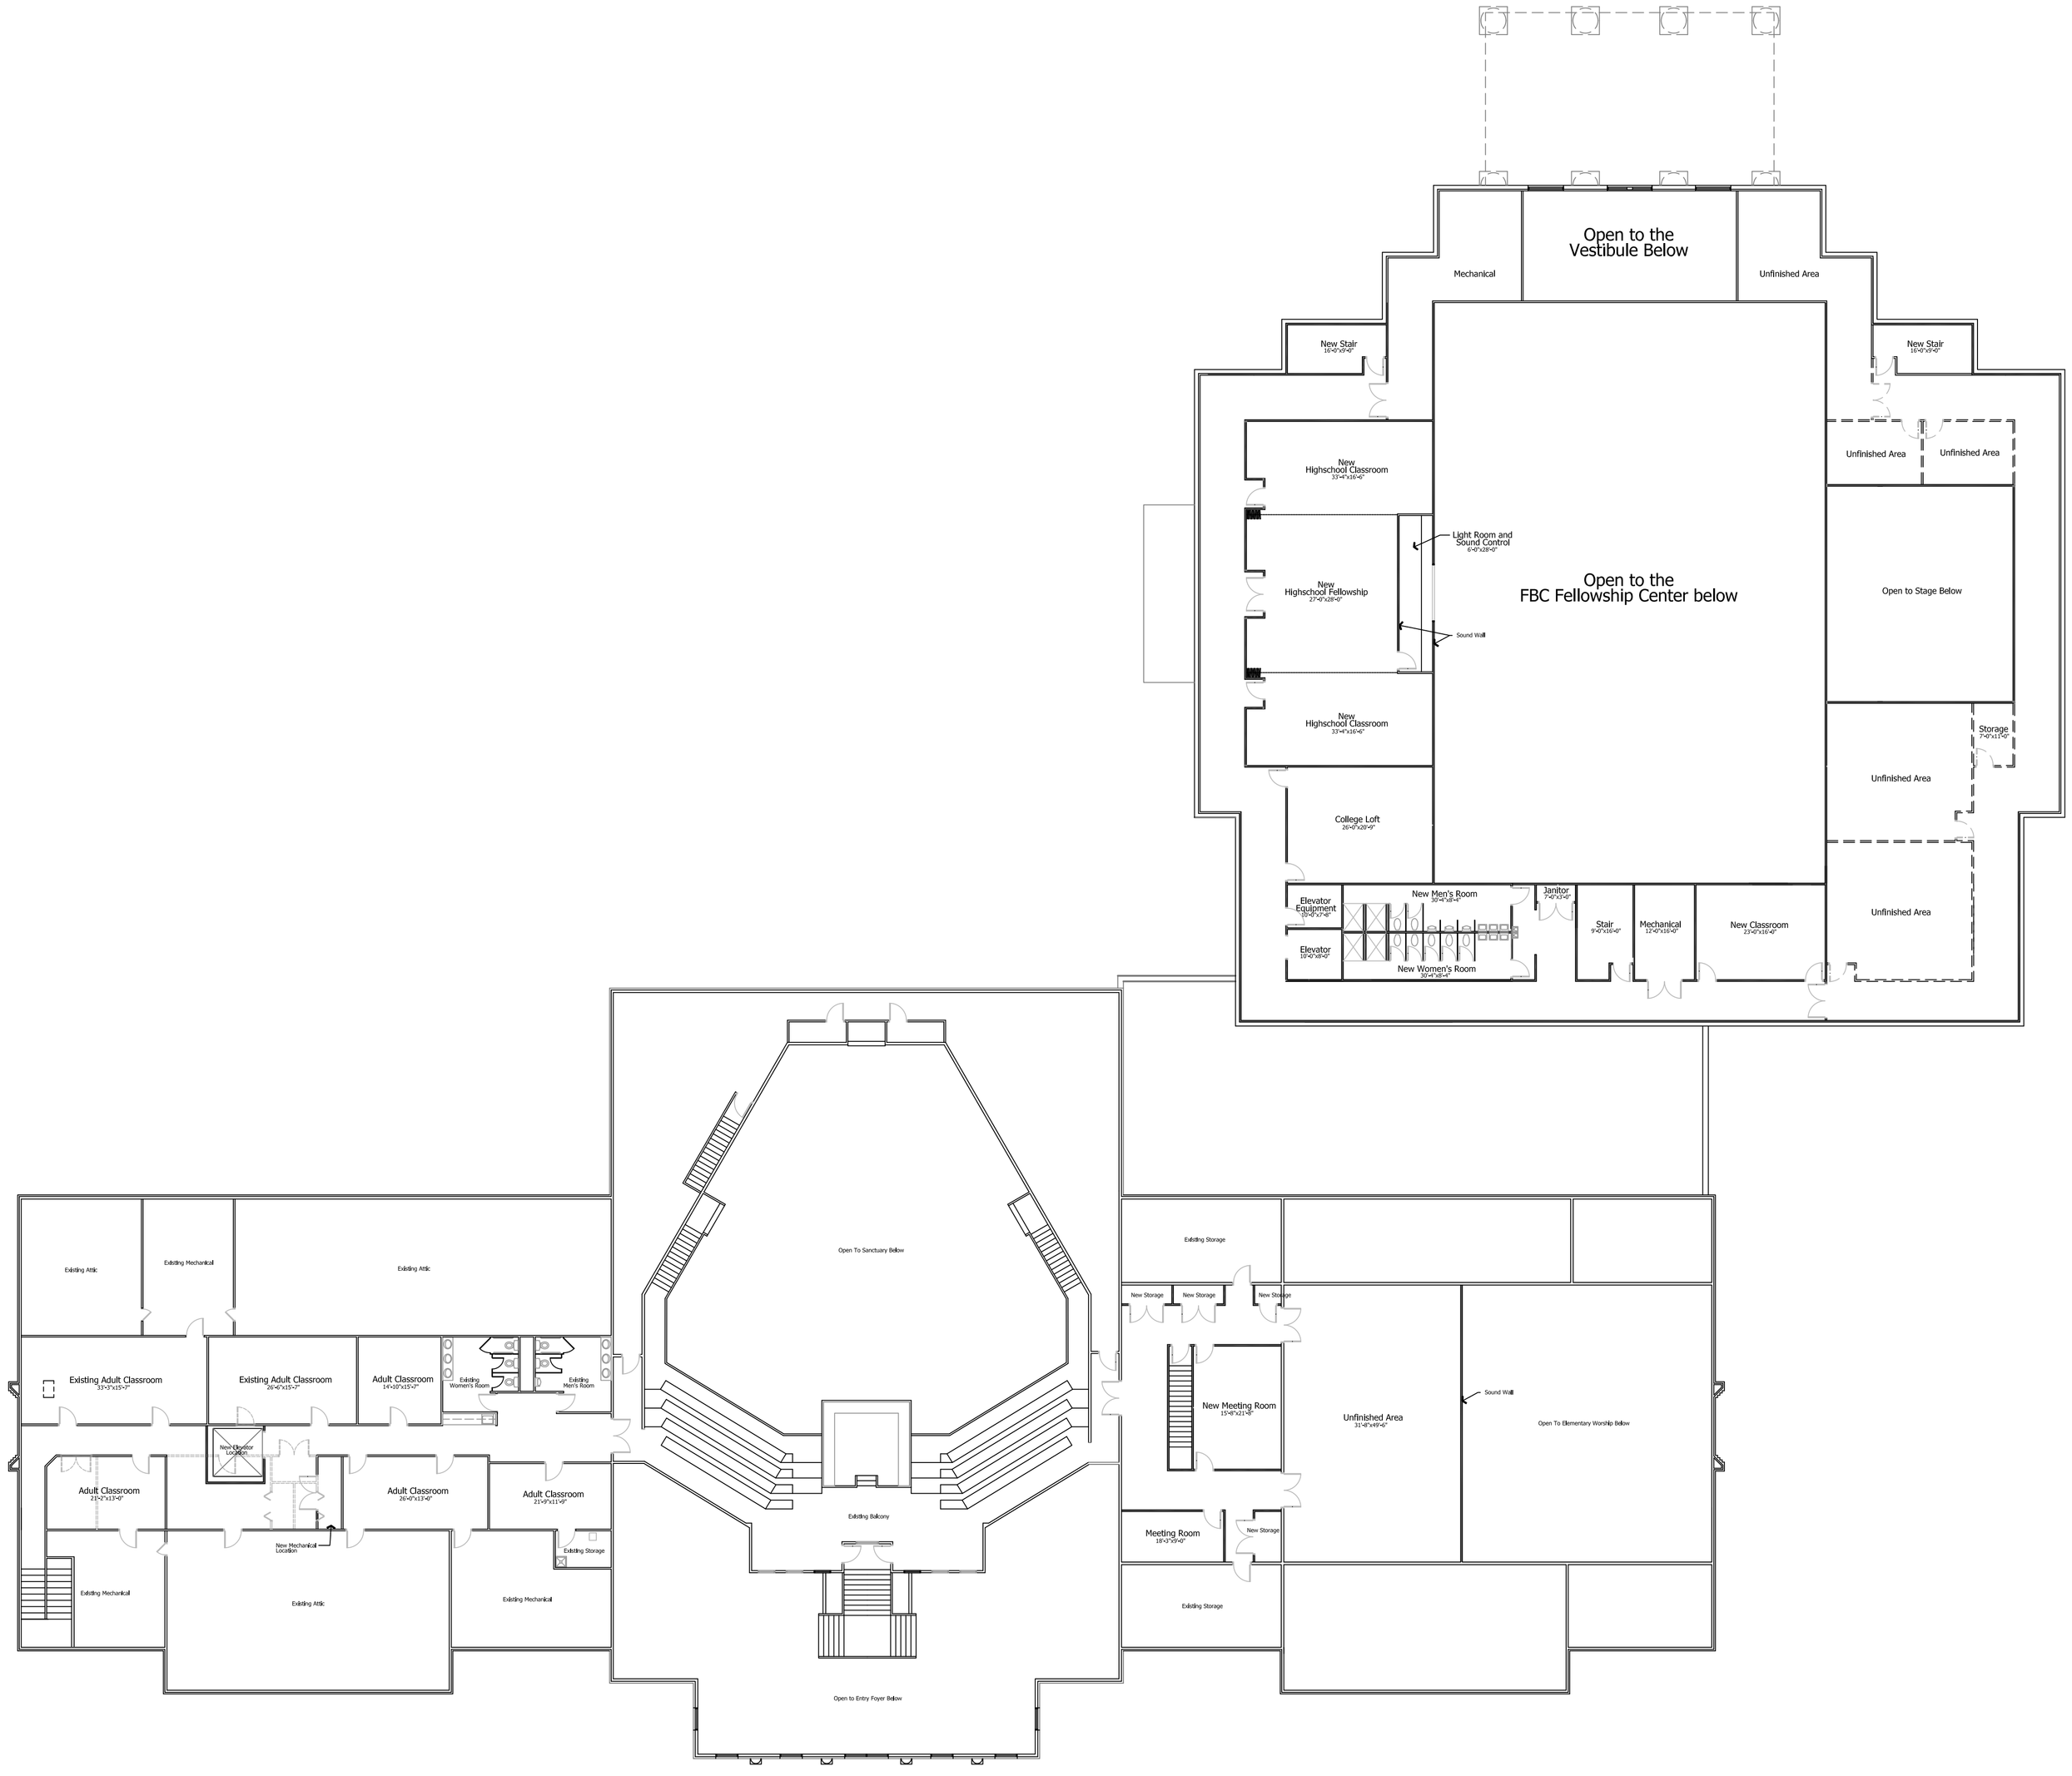

First Baptist Church

Proposed Second Floor Renovation Plan

0 4' 8' 16' 32' 64'

DONOVAN + DONOVAN
architecture • engineering • interior design

427 Main Street • Post Office Box 976 • Vincennes, Indiana 47591
Tel: 812.882.0415 • Fax: 812.882.4600 • Email: donovananddonovan@sbcglobal.net